




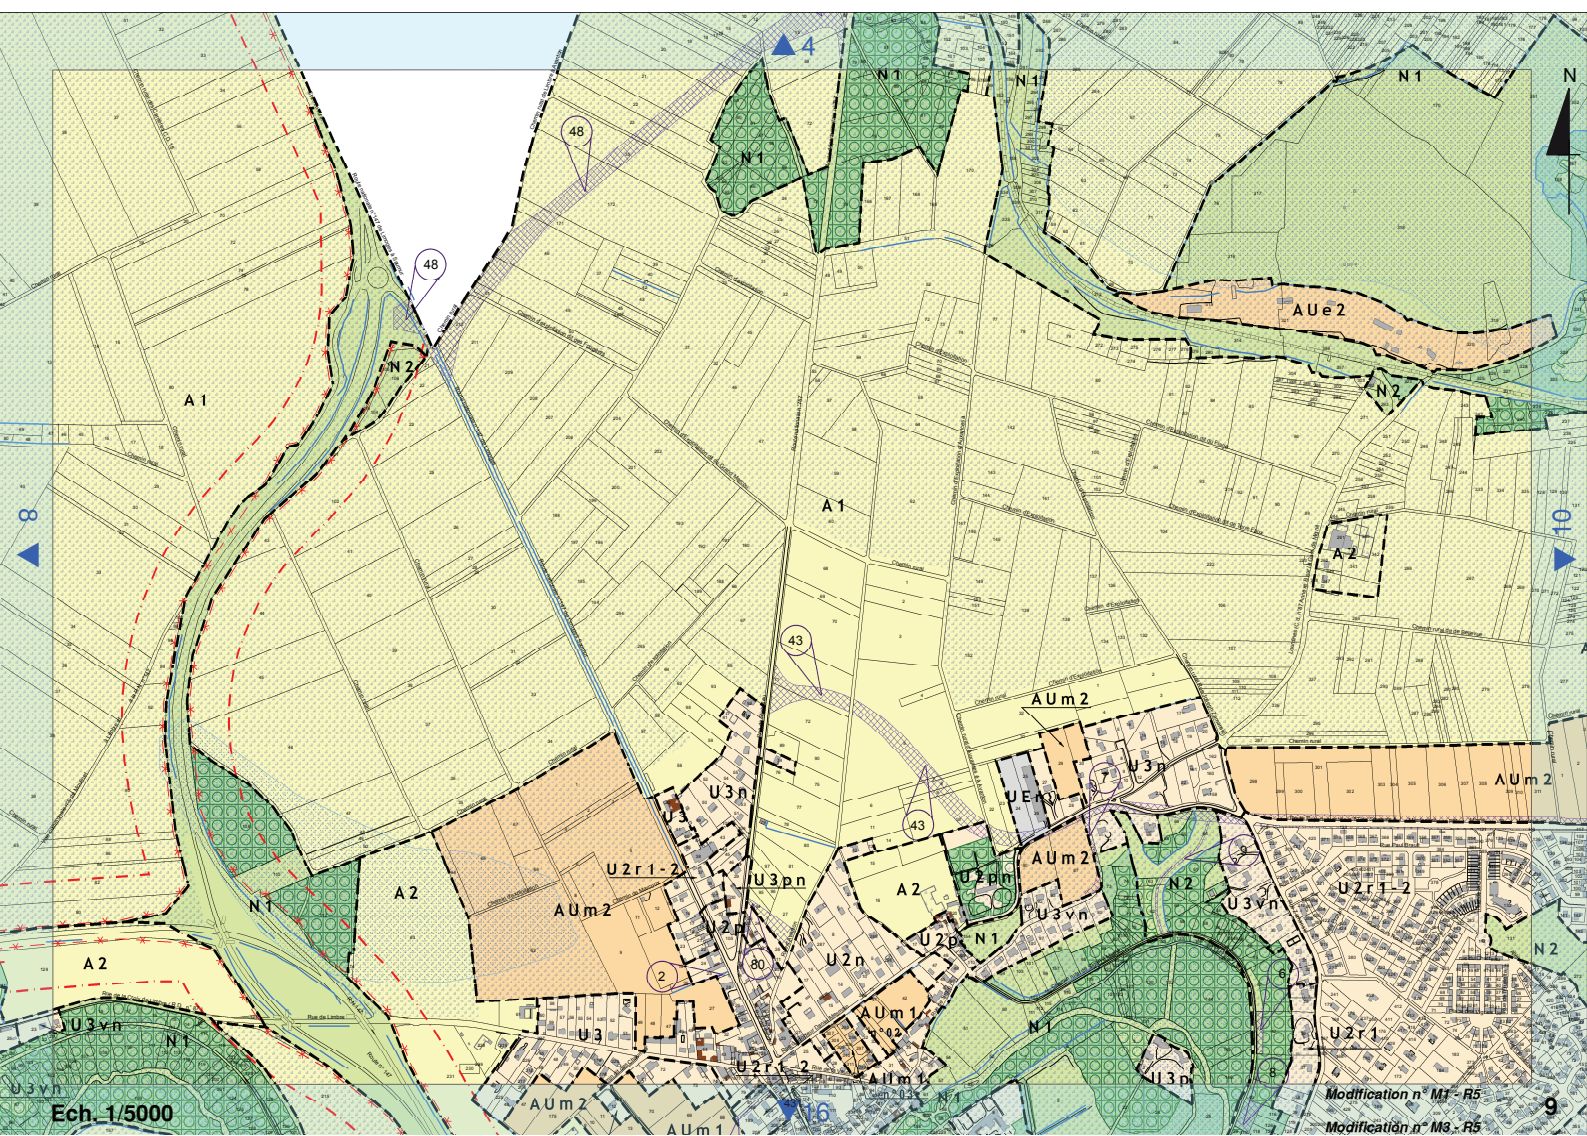

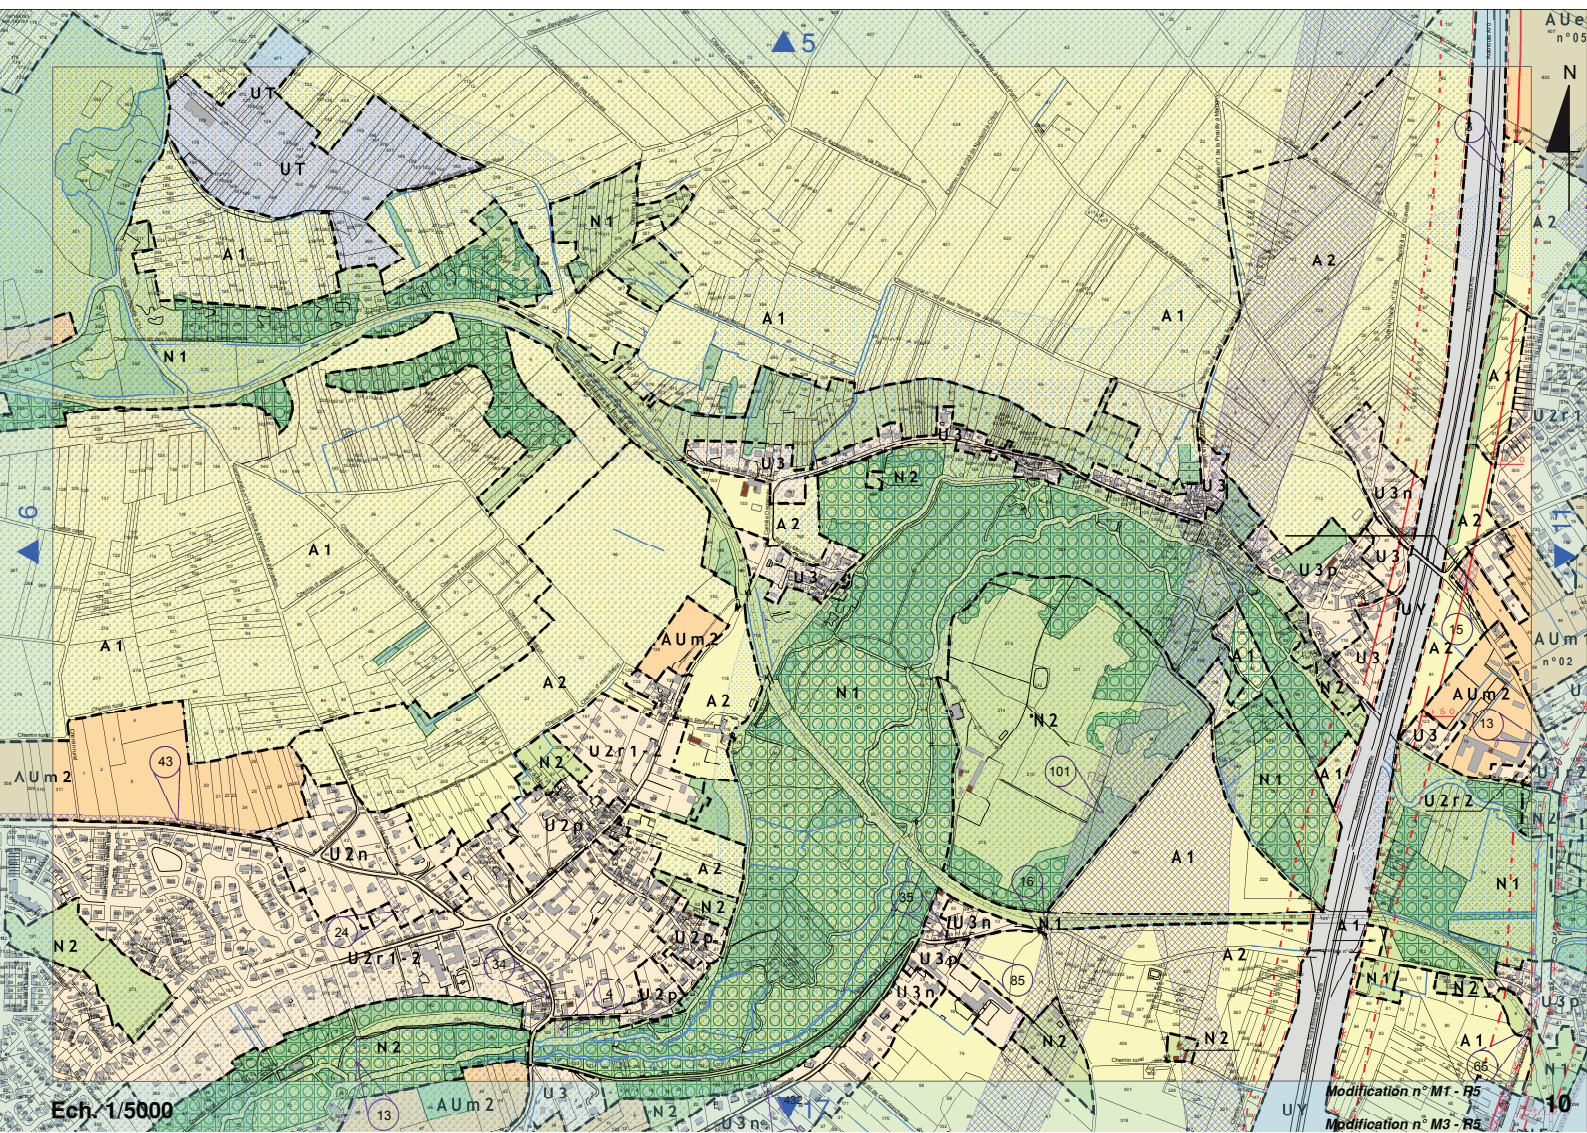


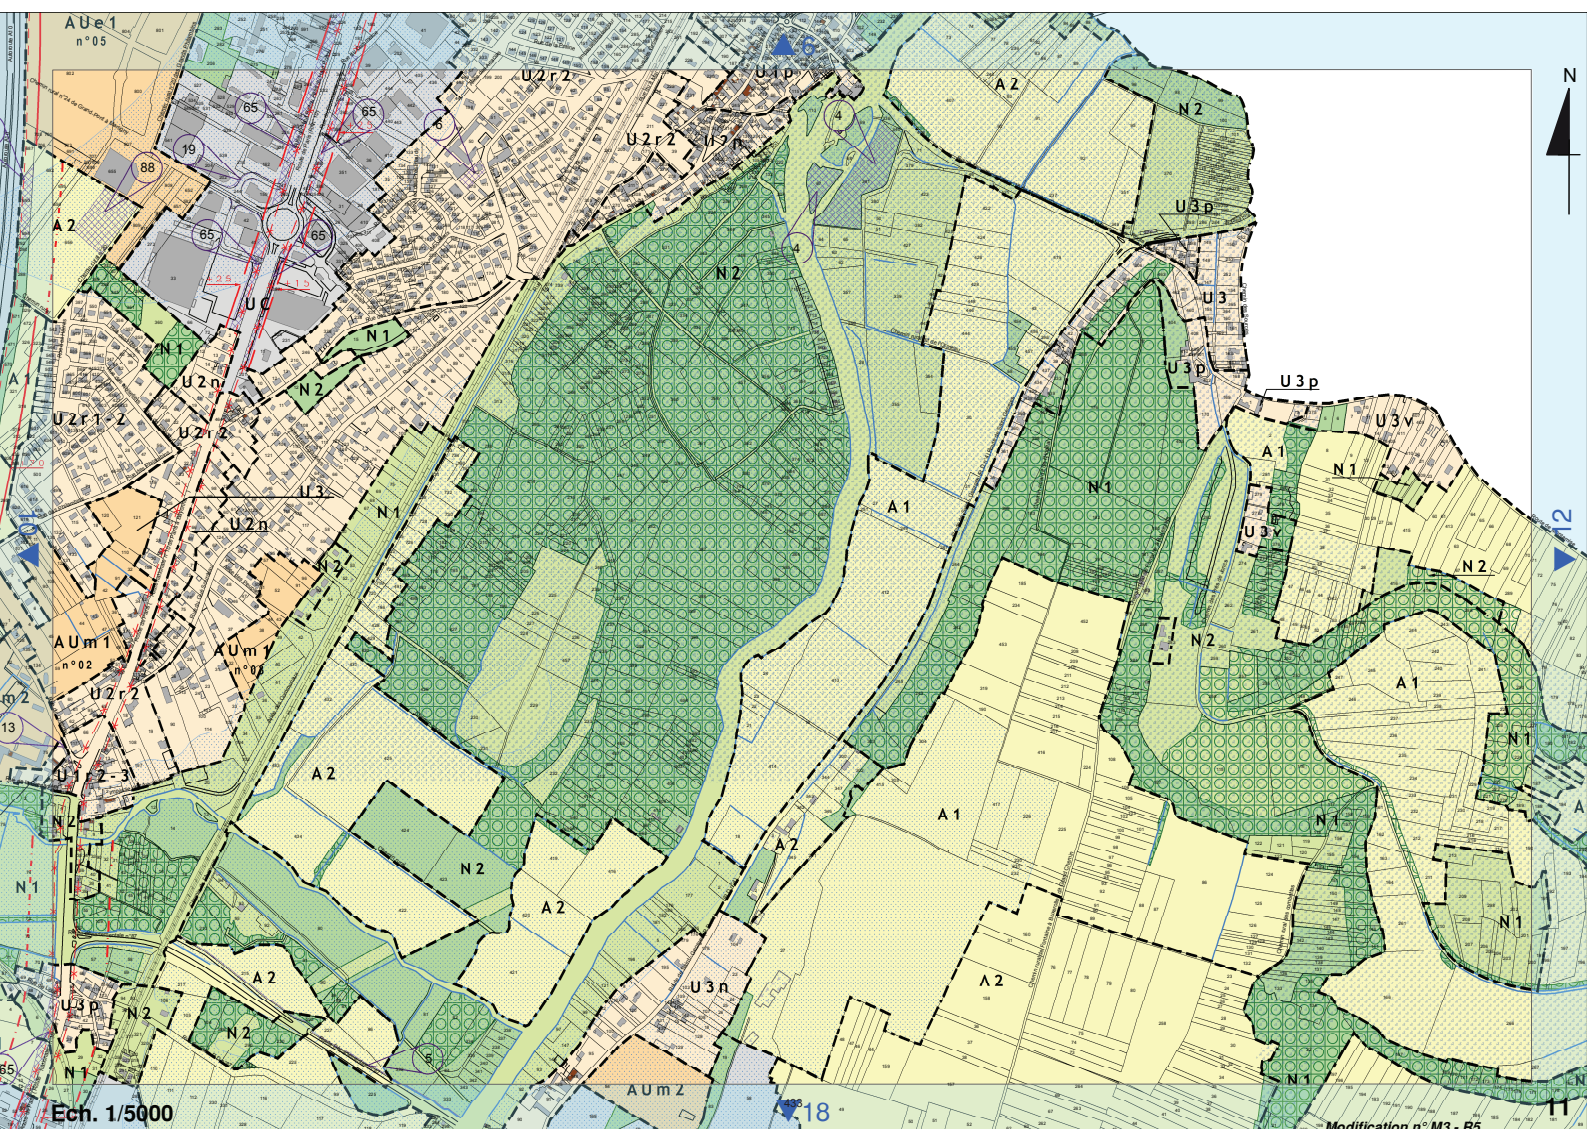







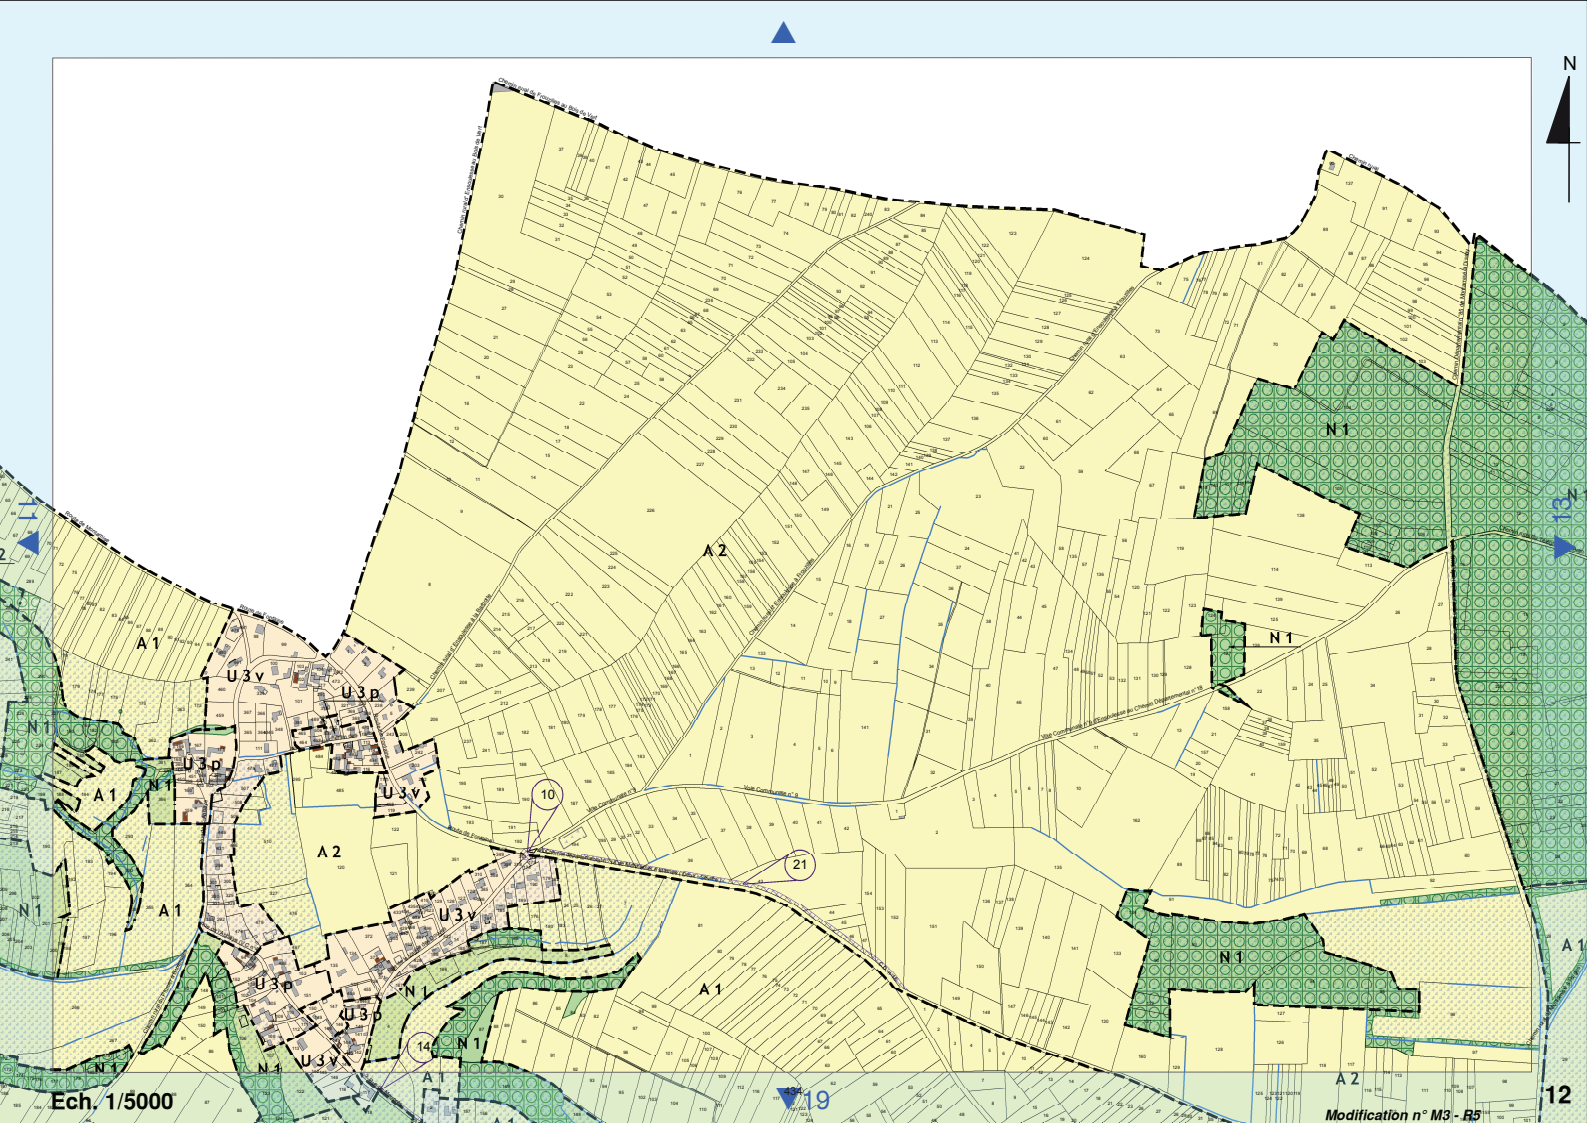


Ech. 1/5000

Modification n° M3 - B5

19

12




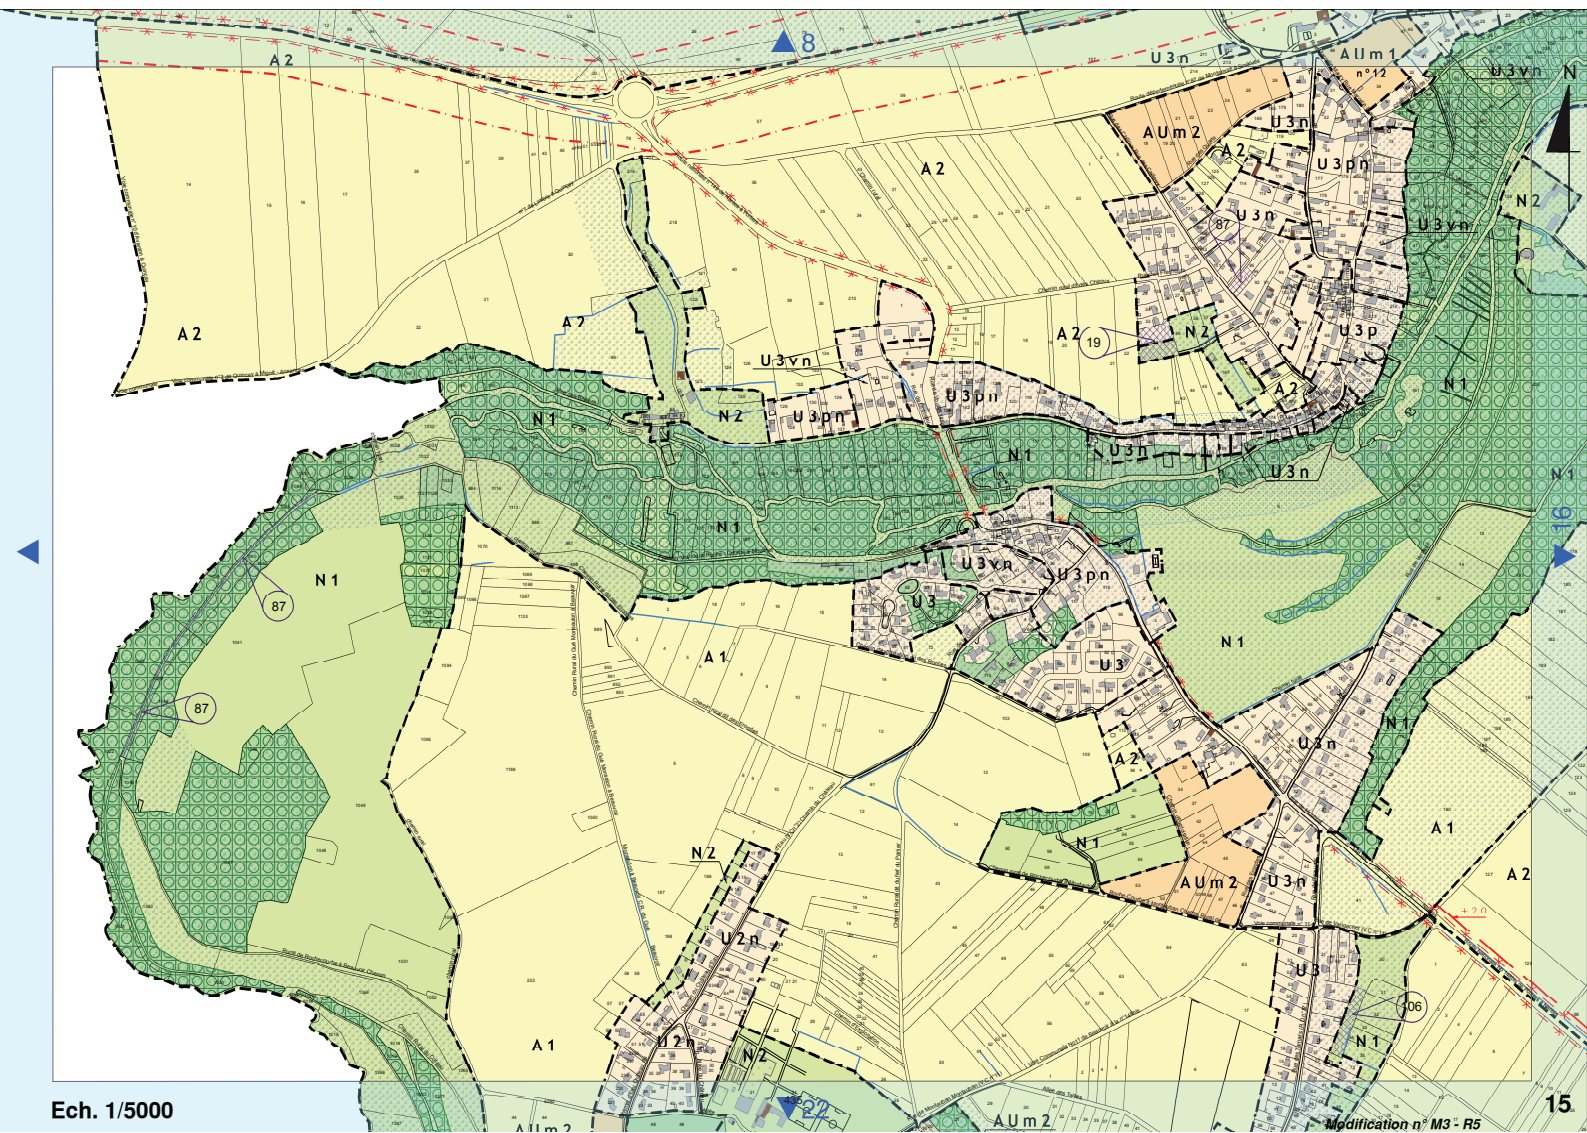


Ech. 1/5000

Modification n° M3 - R5




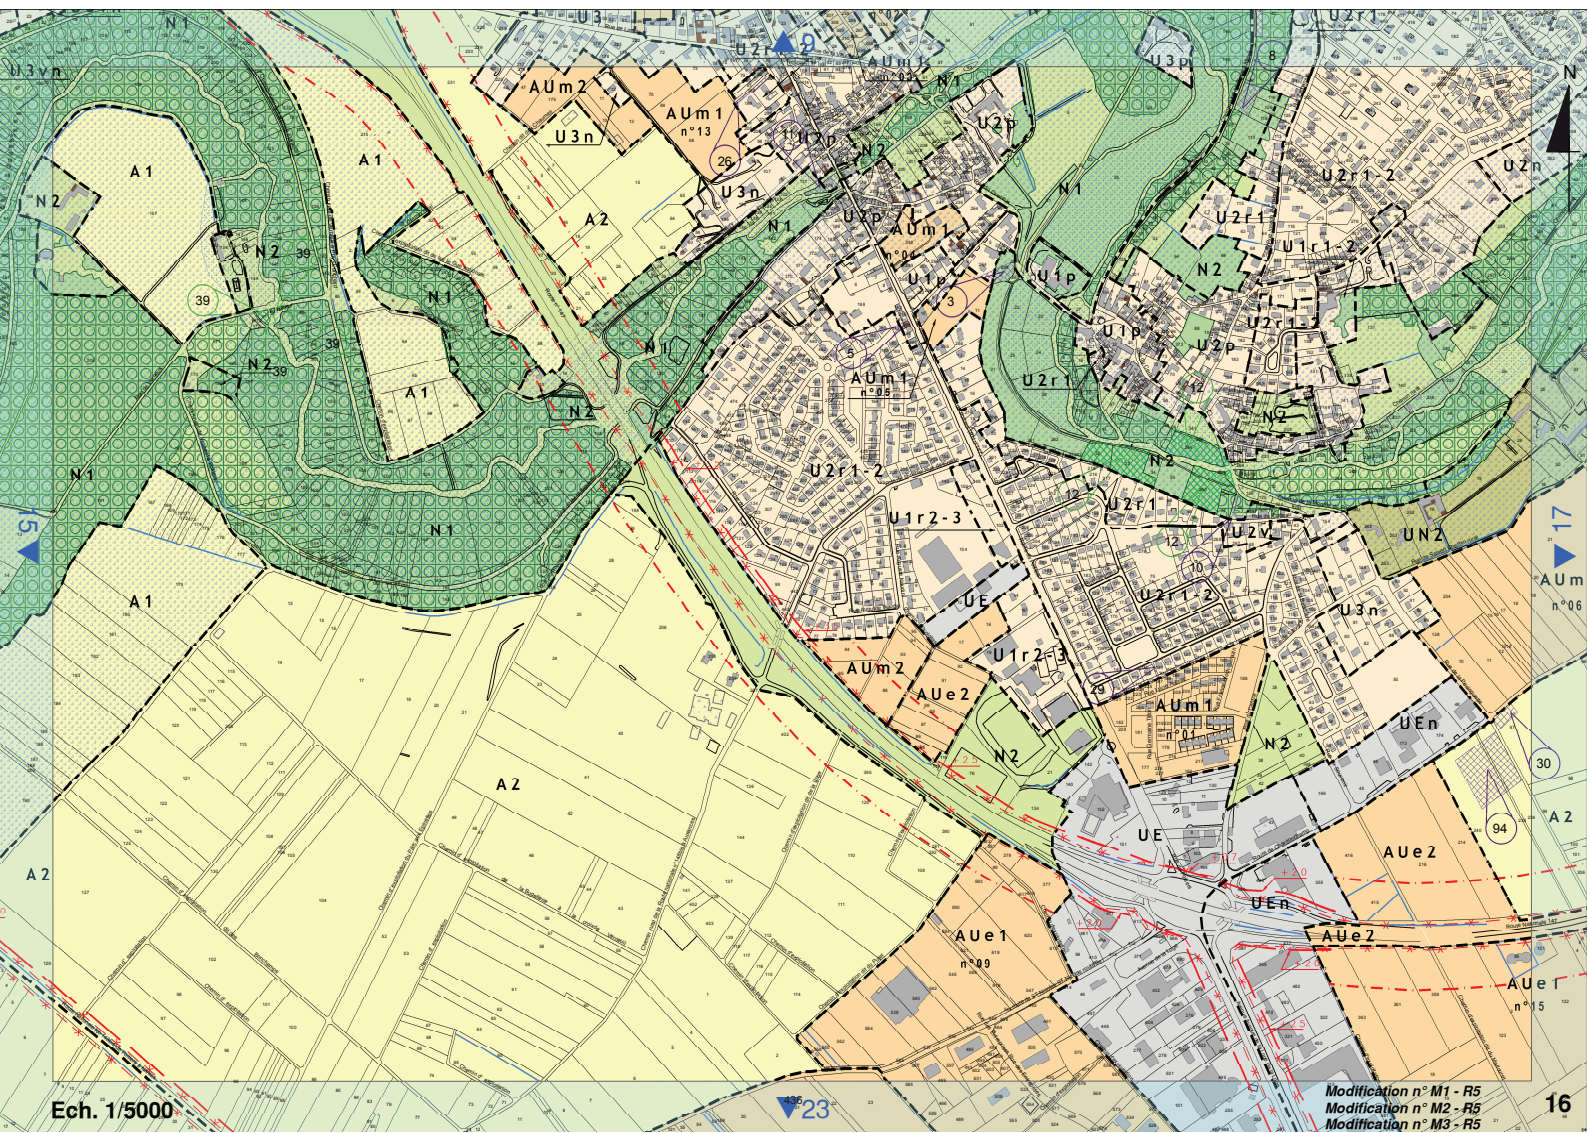



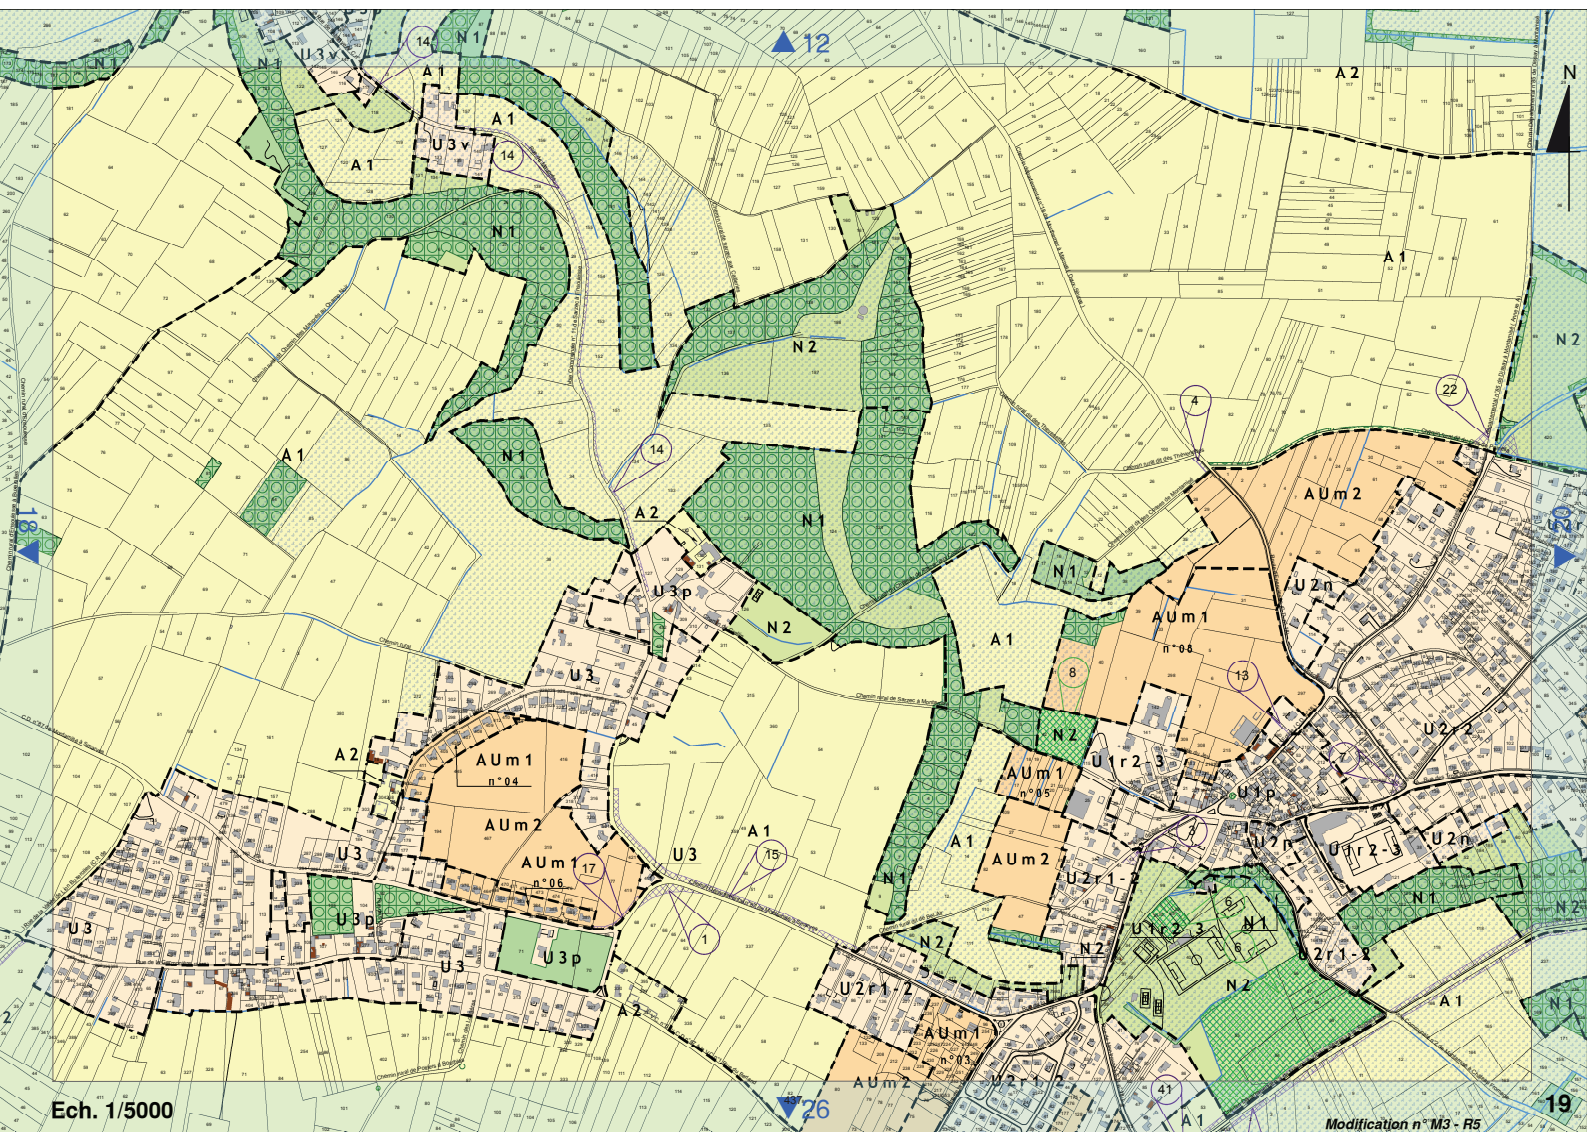



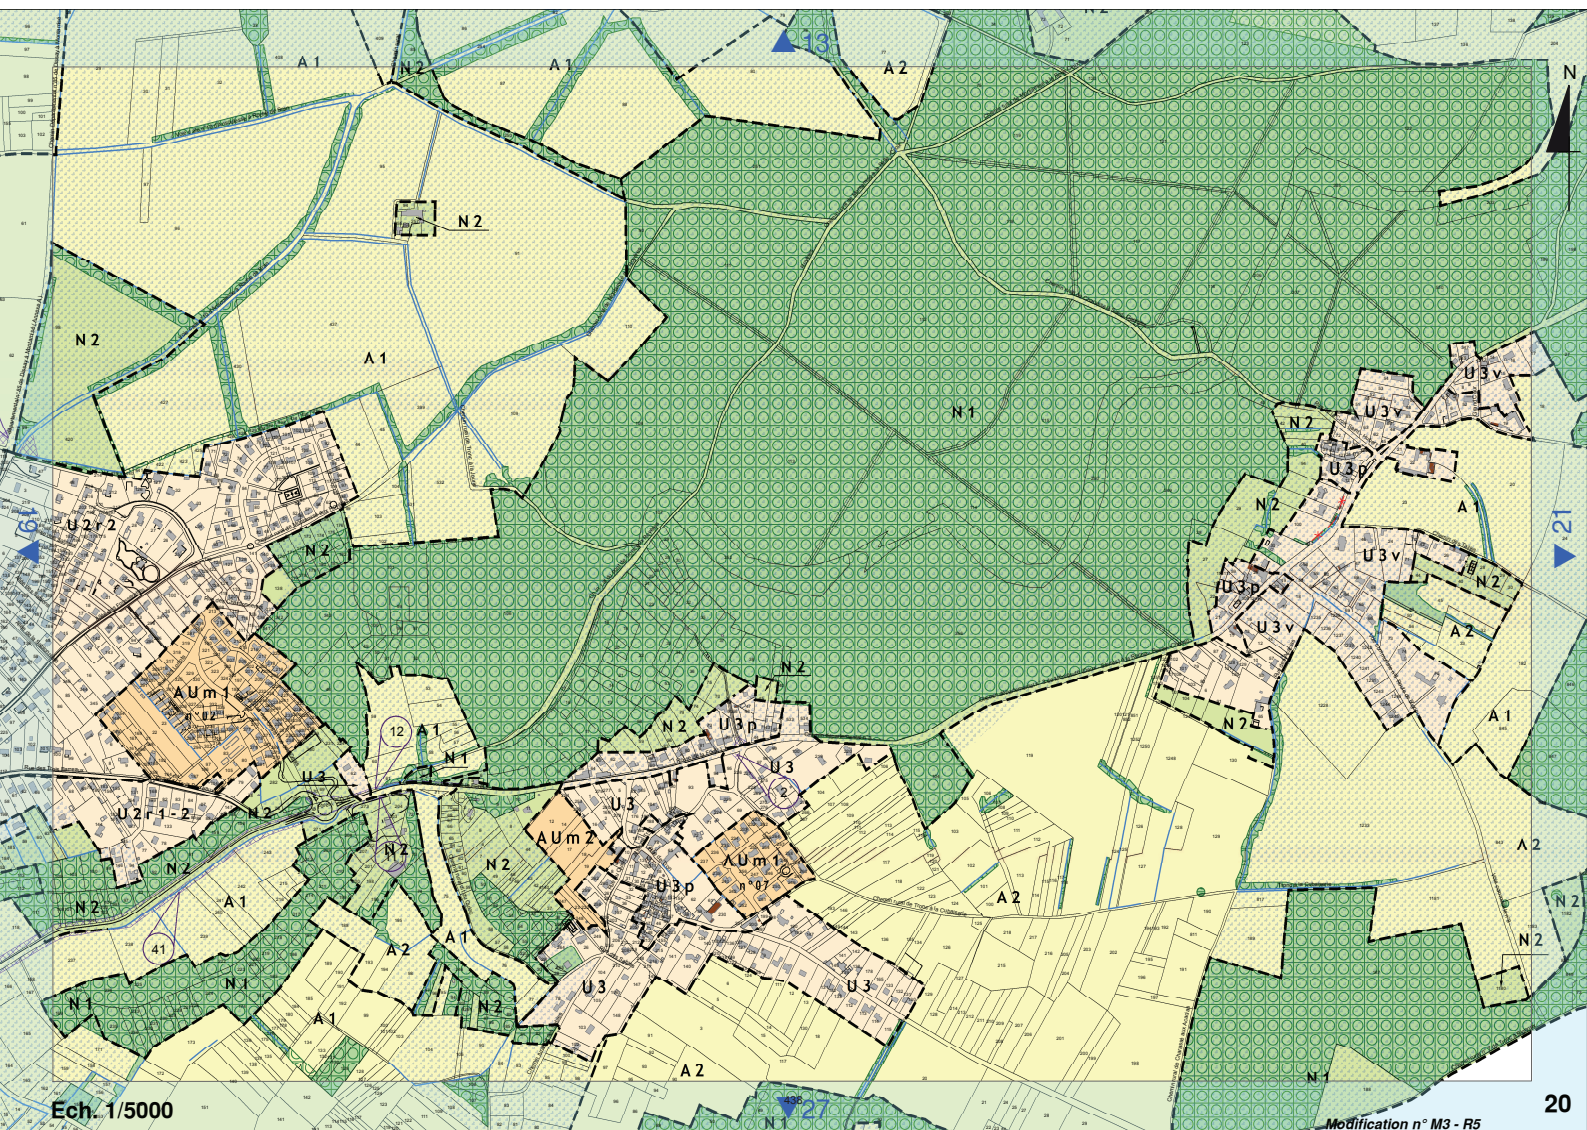

Ech. 1/5000

Modification n° M3 - R5



